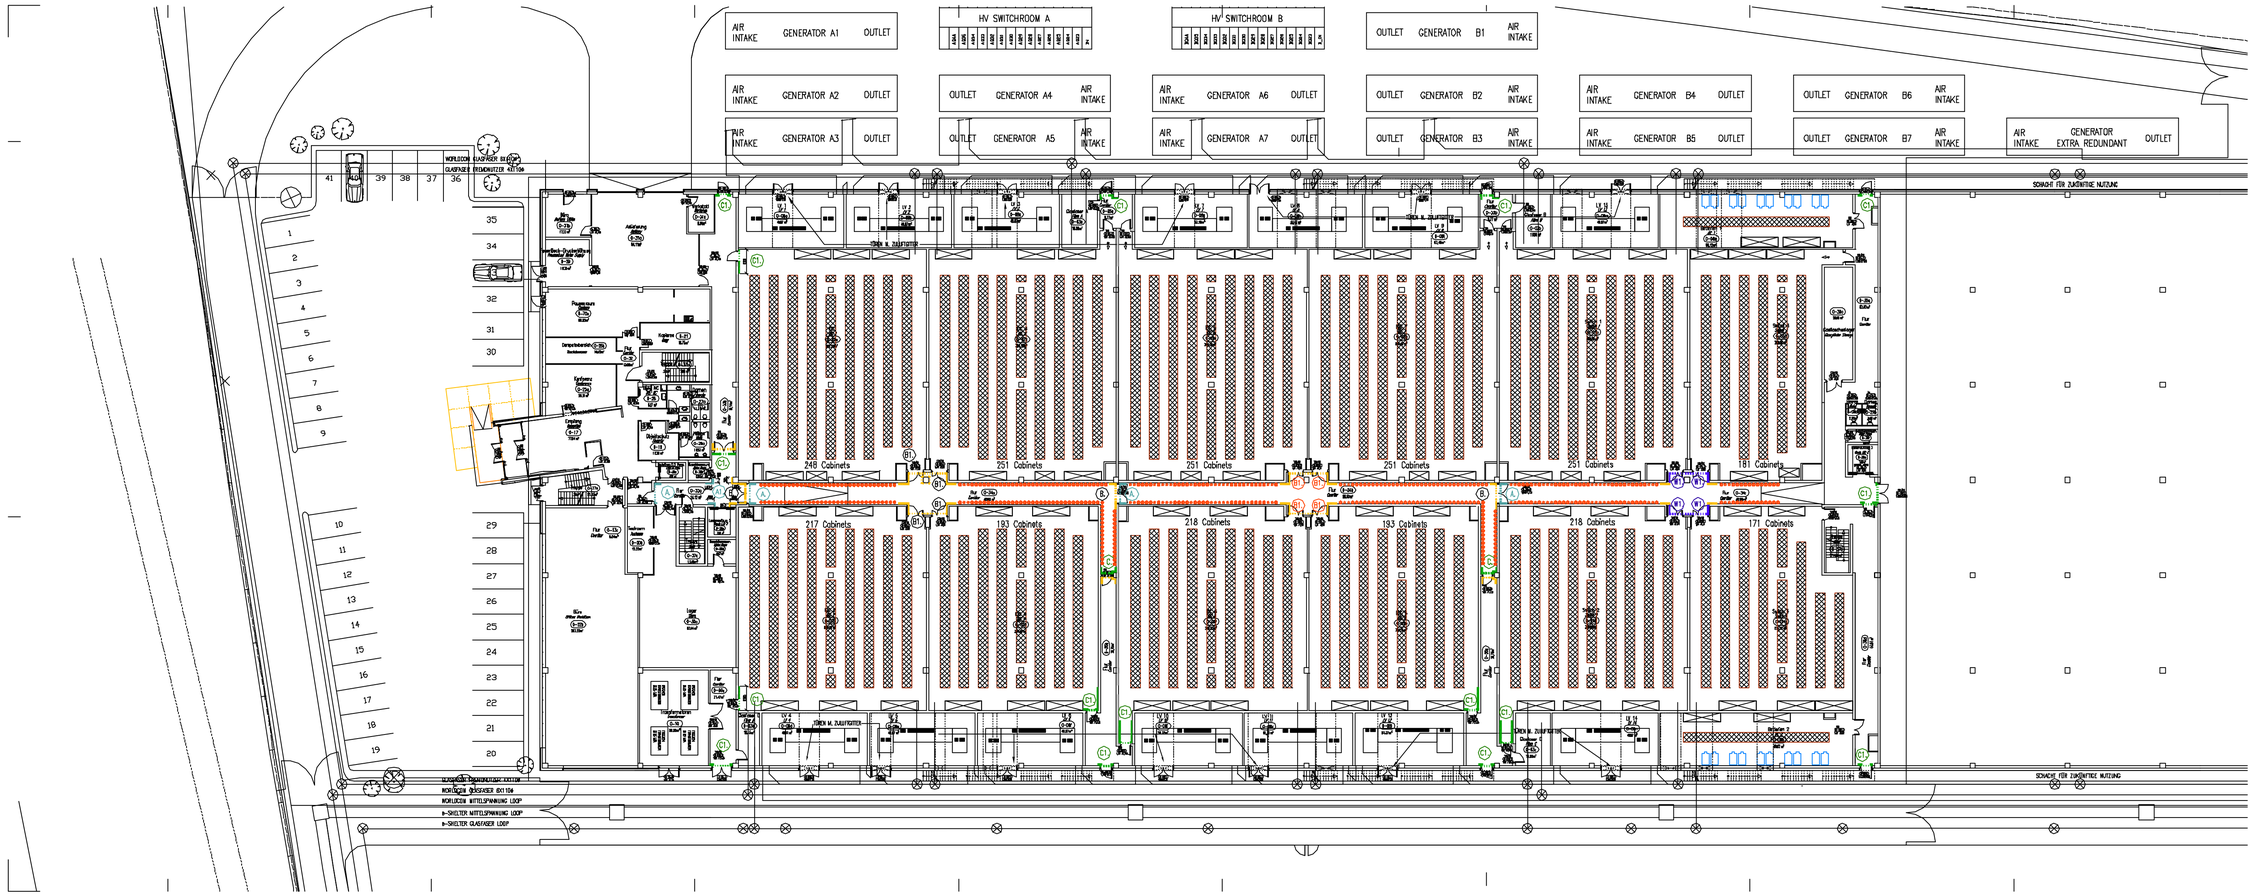

THIS DRAWING IS THE PROPERTY OF MCI WORLDCOM AND AS SUCH MAY NOT BE COPIED OR COMMUNICATED TO A THIRD PARTY WITHOUT WRITTEN AUTHORISATION. REPORT ANY DISCREPANCIES TO THE AUTHOR. DO NOT SCALE FROM THIS DRAWING.

ROOMS ARE NUMBERED BY FLOORS AND BY THEIR FUNCTION. FLOORS ARE IDENTIFIED BY 1, 2, ... POSITIONED BEFORE THE ACTUAL ROOM NUMBER. WHERE MORE THAN ONE ROOM OF A CERTAIN TYPE IS SHOWN, LETTERS A, B, C, ... ARE ADDED.

FG 7225 | RP | FM

No.	Date	Description	By	Chkd.

For MCI WorldCom use only

- A - Approved
- B - Approved with comments
- C - Not approved. Resubmit

Type

- Preliminary
- Approved Design
- Tender Drawing
- Planning Application
- Building Code App.
- Construction Drg.
- Shop Drawing
- As Built Drawing

WORLDCOM

Solmstr. 73-75, 60486 Frankfurt am Main

Author

Ernst-Grosse-Str. 5
02219 Düsseldorf
Tel: 0211 15928910 Fax: 0211 15928913
E-mail: duesseldorf@hhar/chitects.de

HHA

Project

International Data Center
Eschborner Landstr. 100
60489 Frankfurt am Main

Drawing

Construction
Grundriss EG

Scale	Date	Checked	Drawn by
1:100	7.3.01	RP	FM

Drawing No.	Date	Drawing No.	
99_212	HHA	1142	P0

© COPYRIGHT HOUSSIAVAR HENDERSON

NOTE: THIS DRAWING IS TO BE READ IN CONJUNCTION WITH HHA DWG NO. 1143

LEGENDE

- Wird zur Ausführung kommende Wände (Ziegel)
- Neu gebaute Wände (Neu)
- Trockenwand
- Ständerkonstruktion
- Gipskarton
- Kalksandstein
- Gipsplatte PYRO
- Glasfaserkabel
- Handfeuerlöscher
- Wandhydrant
- Rauchmelder
- Lichtschranke/Bewegungsmelder
- Telefon
- Telekopierer
- Monitoren
- Fernseher 0.90m,1.20
- Cabinets
- Kaltgerätestecker
- Klimaanlagengerät im Klimaboden/unterdeckt
- System Kosten: phasen, aktiv, Kostenstelle
- Ist Phase 1
- GLASFASER ZIEGENSTEIGER EINTRITT
- WORLDCOM GLASFASER EINTRITT
- WORLDCOM MITTELSPANNUNG LOOP
- B-SHELTER MITTELSPANNUNG LOOP
- B-SHELTER GLASFASER LOOP
- Tür mit Panikverschluß
- Door with panic bar
- Erstellt mit berührungslosem Kartenleser (Ziehwechler Tür) (Card Reader Swipe to open (door Security Contact)
- Ein- und Ausbrüchl mit berührungslosem Kartenleser (Ziehwechler Tür) (Card Reader Swipe in & Swipe Out (with Door Security Contact)
- Ziehwechler Tür
- Door Security Contact
- Zutritt: Überwachungskamera (geschlossene, System)
- CCTV Camera Pinhole
- Mechanical Lock with Key
- Mechanical Lock with key and Schlosser
- Gegensprechanlage
- Intercom